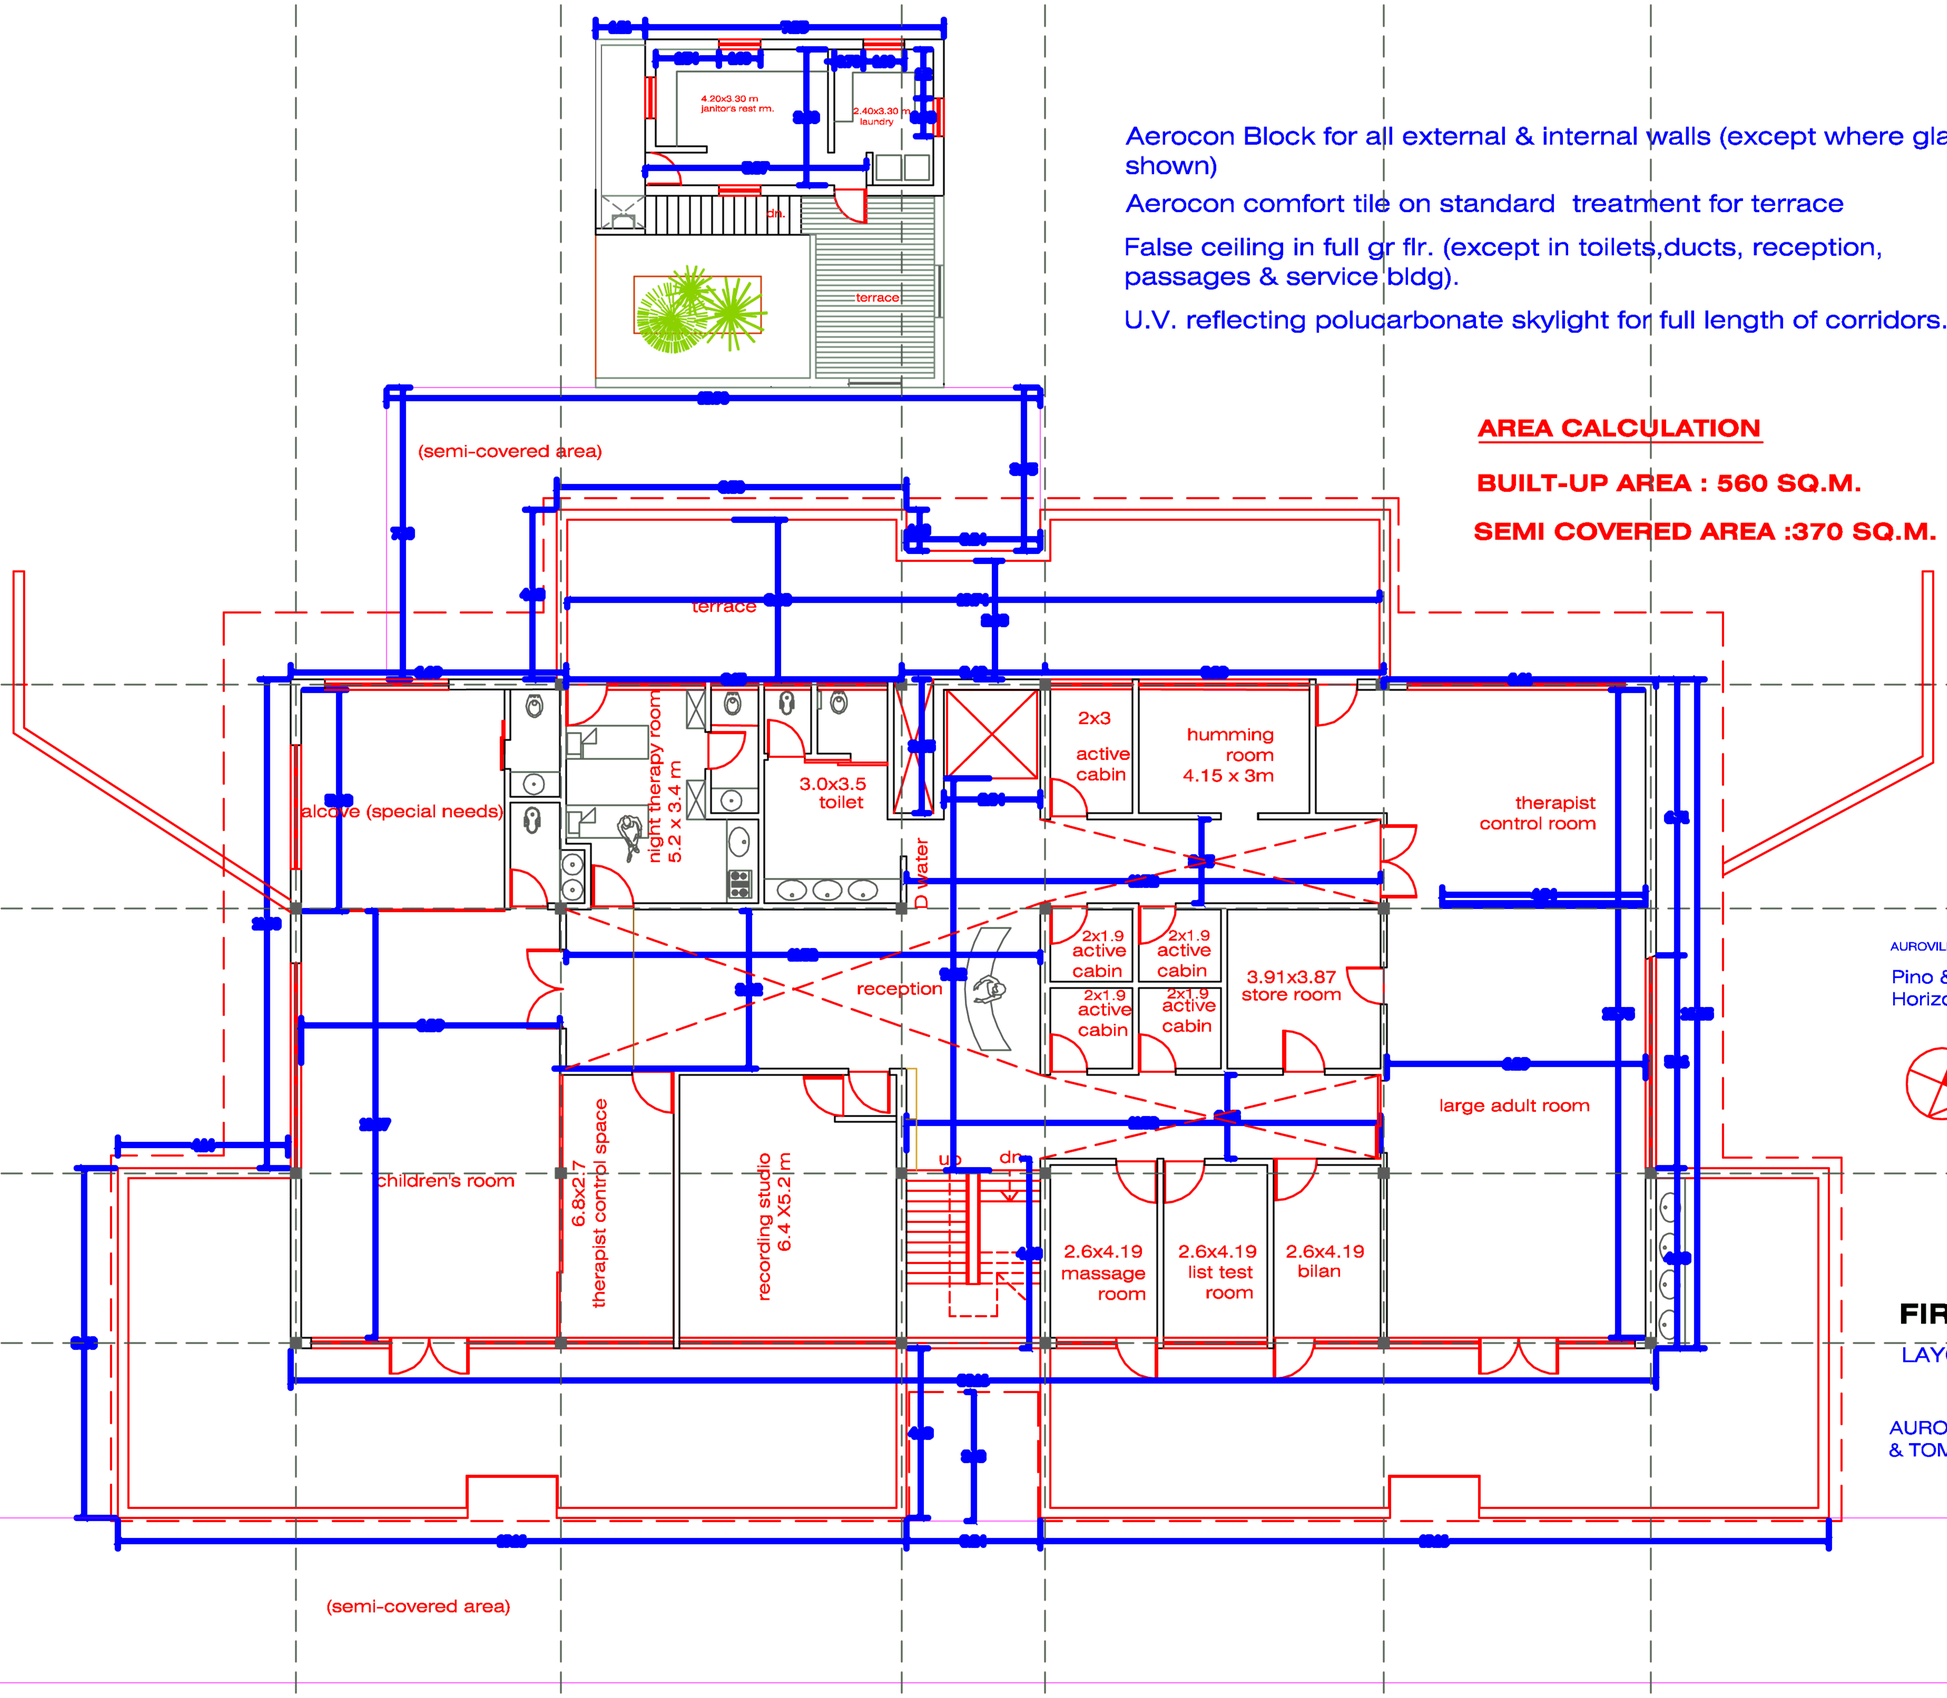

Aerocon Block for all external & internal walls (except where glass shown)

Aerocon comfort tile on standard treatment for terrace

False ceiling in full gr flr. (except in toilets,ducts, reception, passages & service bldg).

U.V. reflecting polucarbonate skylight for full length of corridors.

AREA CALCULATION

BUILT-UP AREA : 560 SQ.M.

SEMI COVERED AREA :370 SQ.M.

AUROVILLE 20TH FEBRUARY 2007

Pino & Sheril : C & M Architects
Horizon, Auroshilpam, T.N. 605101

FIRST FLOOR PLAN

LAYOUT &CONCEPT PROPOSAL

AUROVILLE LANGUAGE LABORATORY
& TOMATIS CENTRE

Document Produced by deskPDF Unregistered :: http://www.docudesk.com